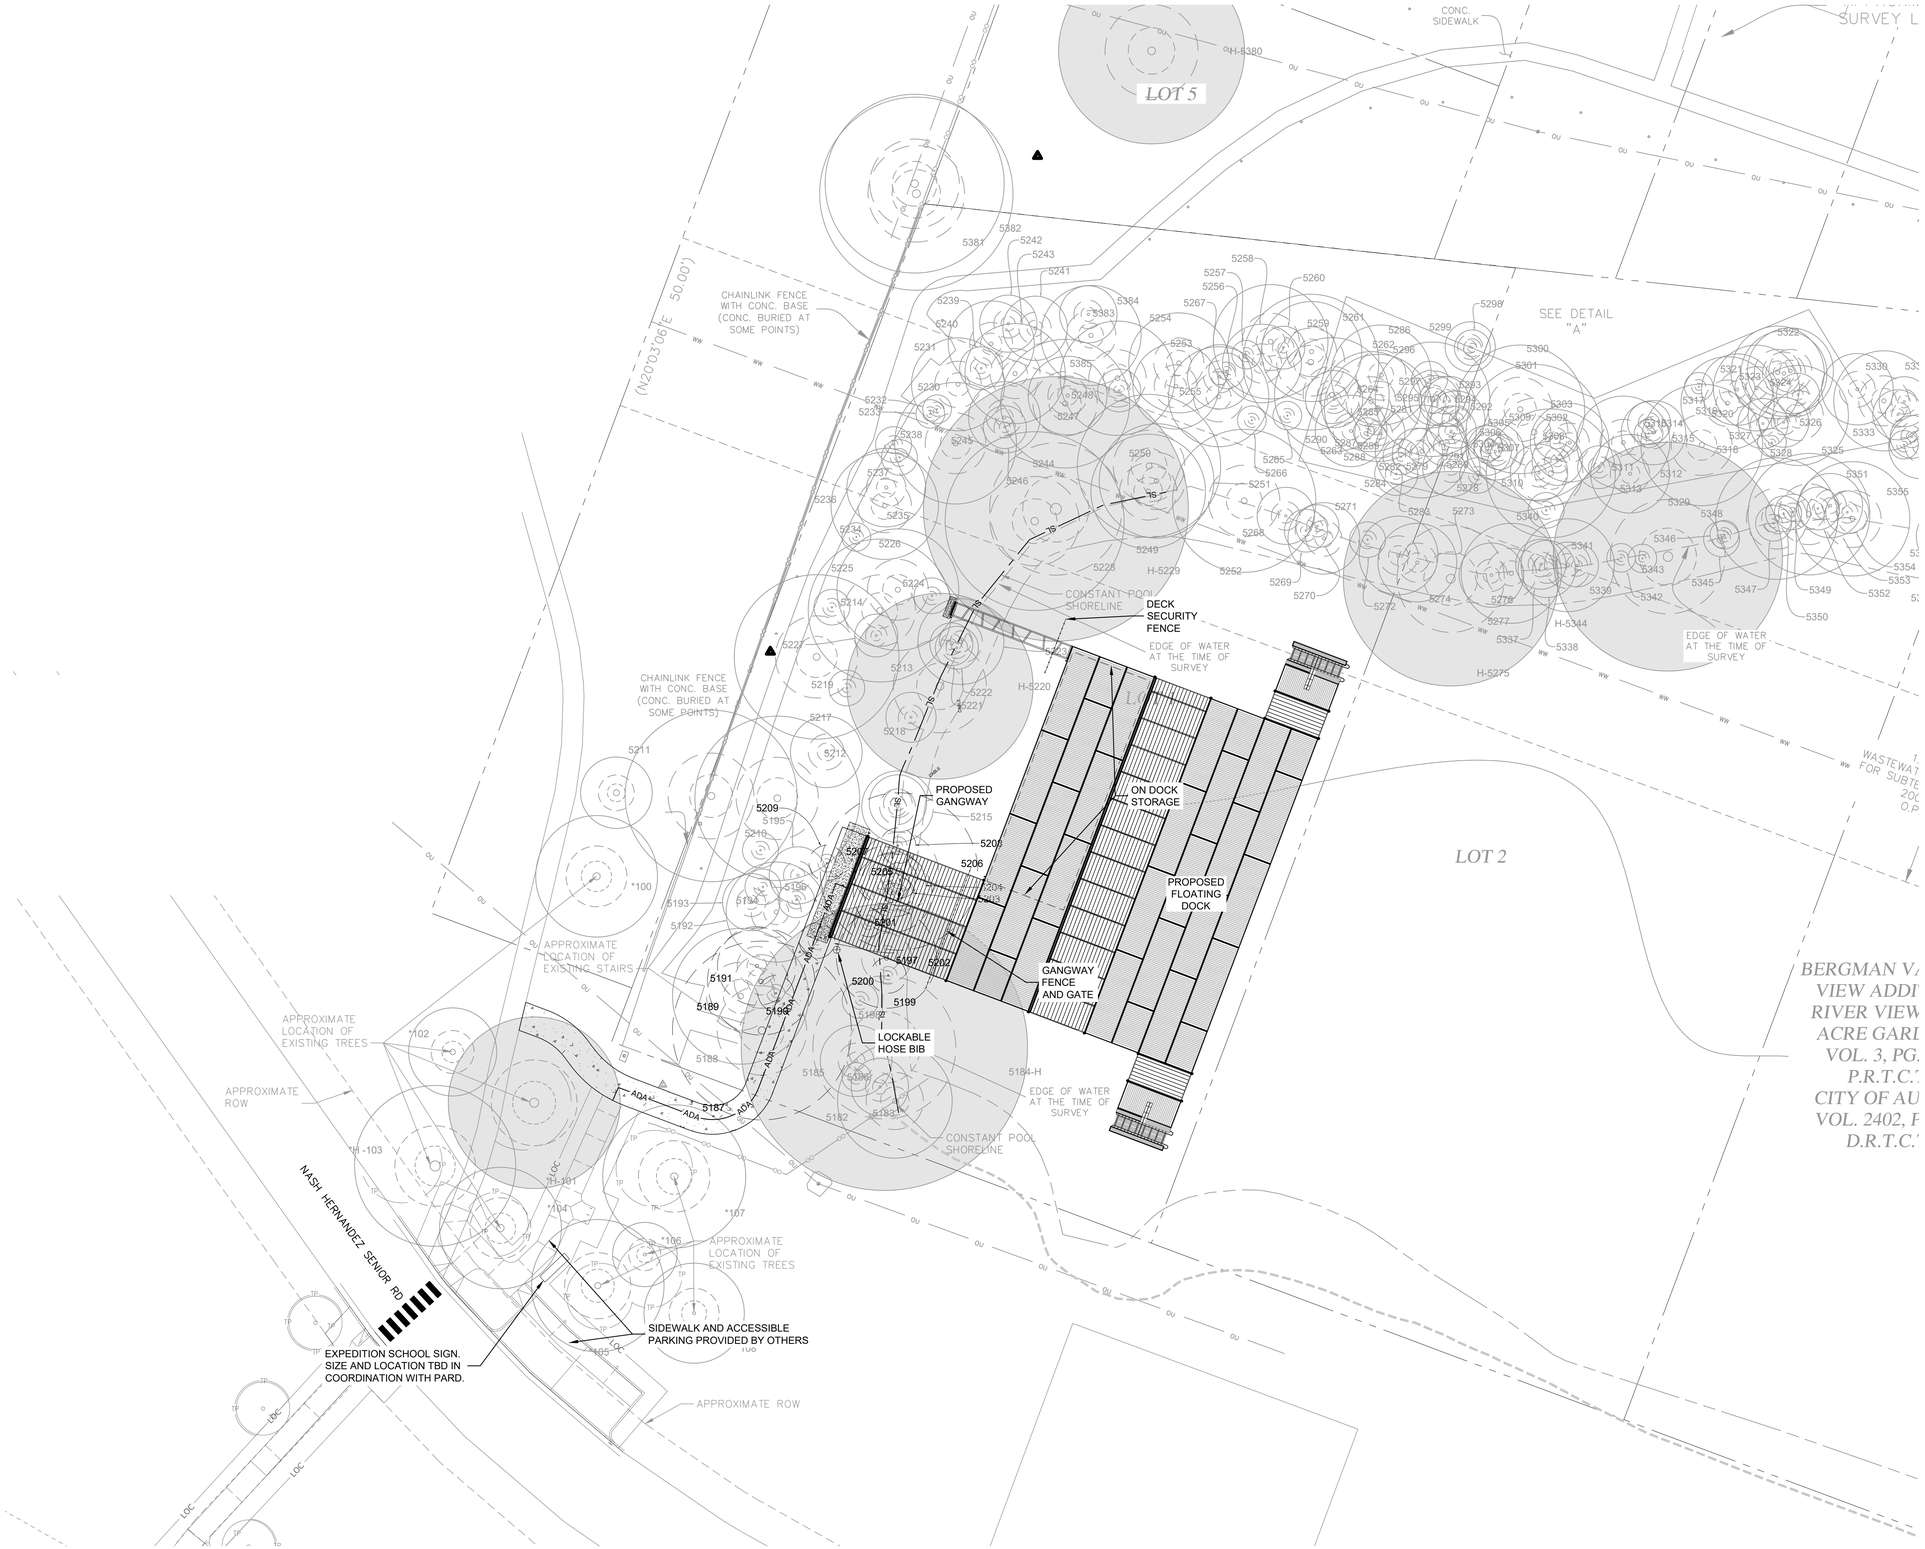

CUT FILL MAP LEGEND

- CUT (GREATER THAN 4' AND LESS THAN 8')
- CUT (GREATER THAN 8')
- FILL (GREATER THAN 4' AND LESS THAN 8')
- FILL (GREATER THAN 8')

NOTE:
NO CUT OR FILL GREATER THAN 4 FEET

NO.	DATE	DESCRIPTION	BY

SITE PLAN EXHIBIT

EXPEDITION SCHOOL
NASH HERNANDEZ SENIOR RD
AUSTIN, TEXAS 78702

THIS DOCUMENT IS RELEASED FOR THE PURPOSE OF INTERIM REVIEW UNDER THE AUTHORITY OF
TOMAS M. RODRIGUEZ, P.E.
#119179
7/26/23
IT IS NOT TO BE USED FOR BIDDING OR CONSTRUCTION PURPOSES
FIRM REGISTRATION# F-1416

TBPELS F-1416 10065600
TBAE F-1652
HUB
mwm Design Group
305 East Huntland Drive
Suite 200
Austin, Texas 78752
p. 512.453.0767
f. 512.453.1734

PLOTTED: 7/26/2023
JOB NO:

010

File: \\mwmdata\MWMProjects\Data\919-01-Expedition_Sch_Imps\CAD\Sheets\EXB1_SITE_PLAN.dwg 24x36